




案内図

工事箇所

縮尺 1 : 2500

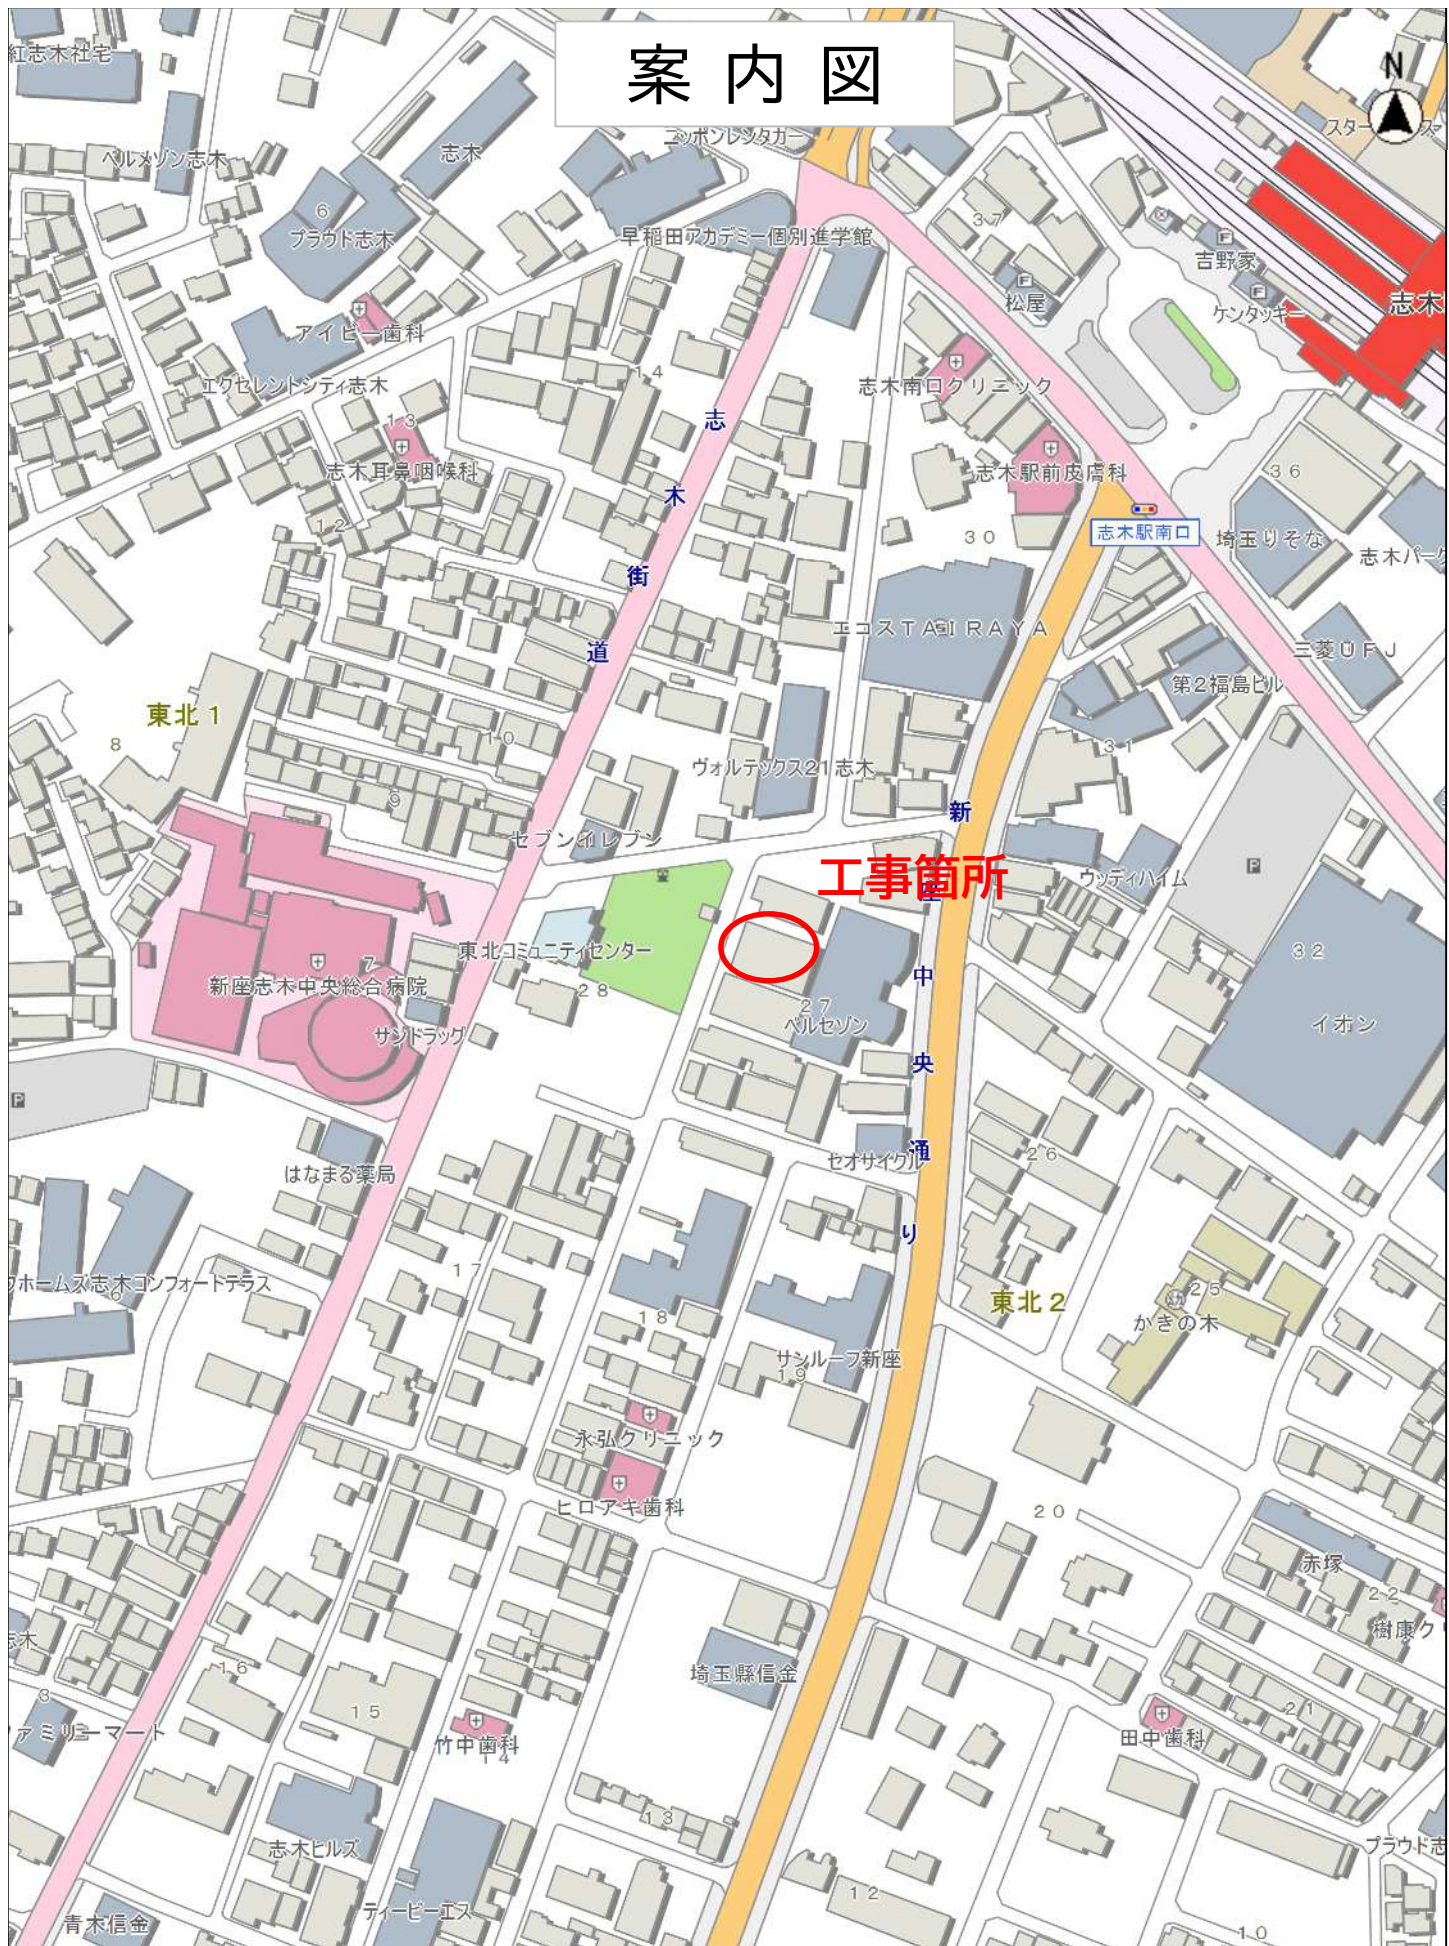